

THE PORT AUTHORITY  
OF NY & NJ



ORIGINAL SIGNED & SEALED BY  
N.Y. P.E. (OR R.A.)

**Rem Communications  
Consultants, Inc.**  
10 Woodbridge Center Drive  
Woodbridge, NJ 07095  
(908) 656-6970 Fax (908) 656-7280

**XENON CO.**  
CONSULTING ENGINEERS -  
Suite 87, 120 Park Avenue  
Plainfield, New Jersey, 07060  
Tele: (908) 755-4445  
Fax: (908) 755-4446

I HEREBY CERTIFY THAT THIS IS A TRUE AND CORRECT  
COPY OF ONE OF THE CONTRACT DRAWINGS  
SUBMITTED AS PART OF THE CONTRACT NO. **WTC-945-071**  
IN THE FORM IN WHICH SAID DRAWINGS EXISTED AT  
THE TIME THE SAID CONTRACT WAS EXECUTED BY  
THE PARTIES:  
DATE **4/14/98** *Stephen A. Jelen* SPEC. WTR  
DATE **4/10/98** *T.K. Jelen* ENGINEER OF DESIGN

No.	Date	Revision	Approved







**The  
World  
Trade  
Center**

STANDBY POWER  
5 WORLD TRADE CENTER

COMMUNICATIONS  
  
SEISMIC BRACINGS  
FOR ELECTRICAL CABLE  
TRAYS & LIGHTING  
FIXTURES

This drawing subject to conditions in contract.  
All inventions, ideas, designs and methods  
herein are reserved to Port Authority and  
may not be used without its written consent.

AS	SC	AS
Designed by	Drawn by	Checked by
Date	Scale AS NOTED	
Contract Number	Drawing Number	
WTC-945.071	S-804	

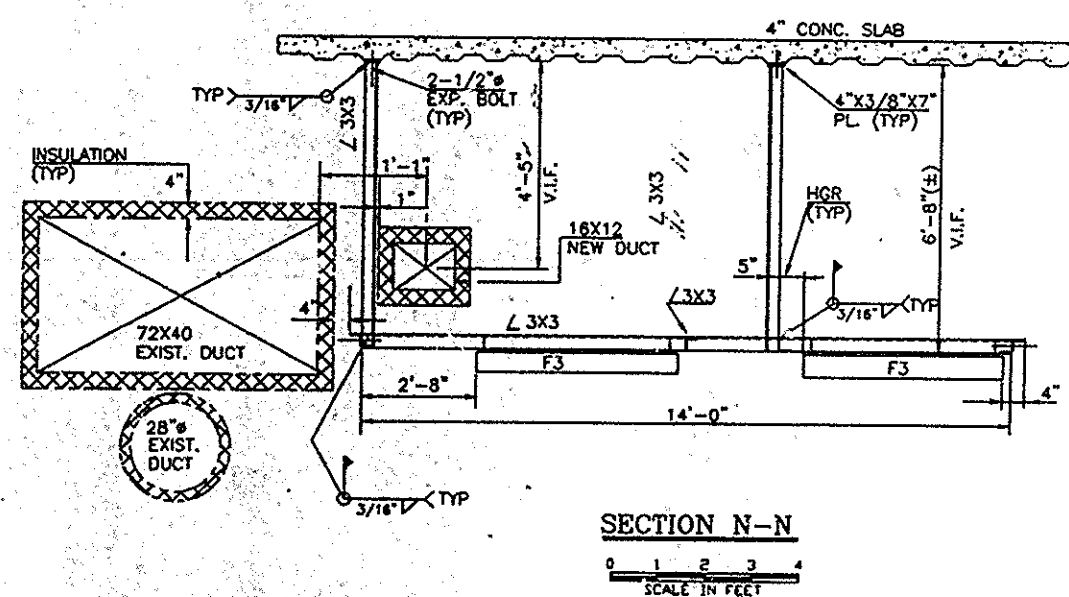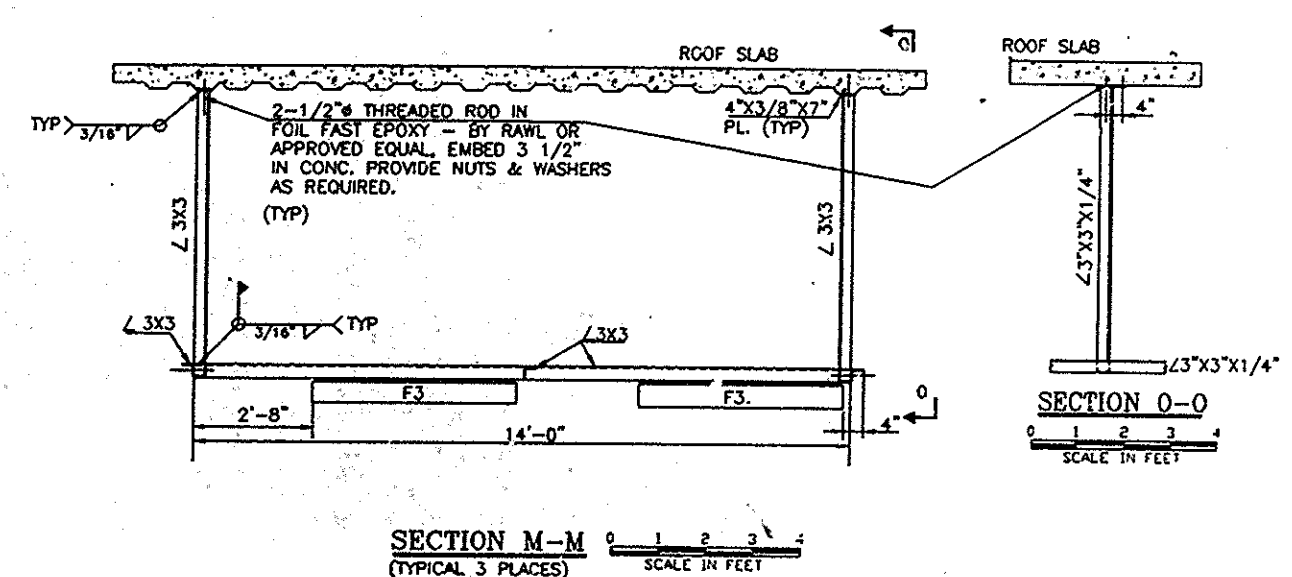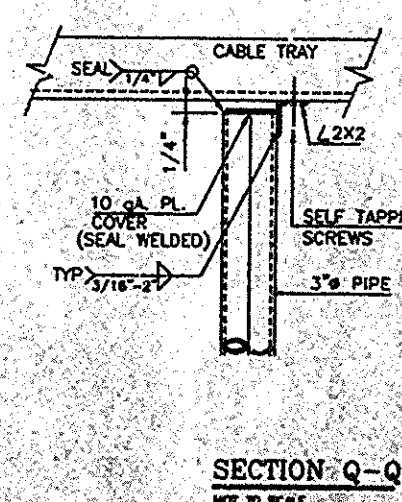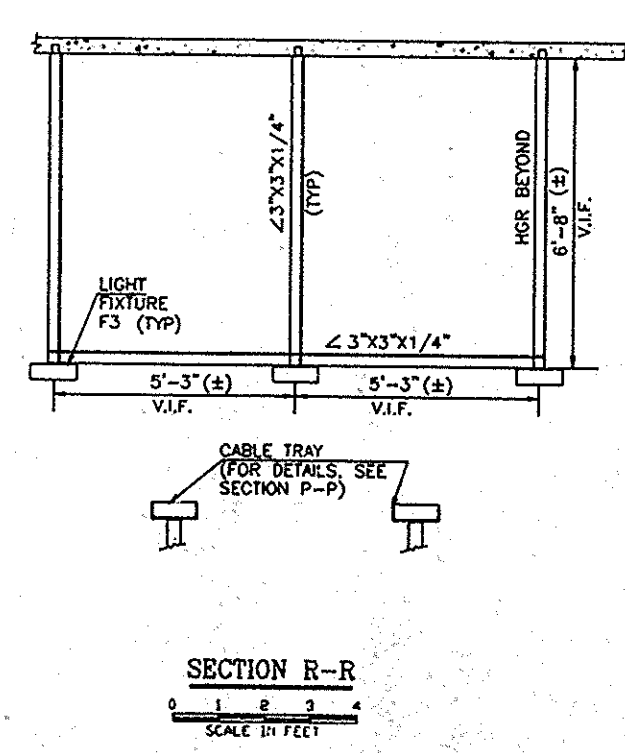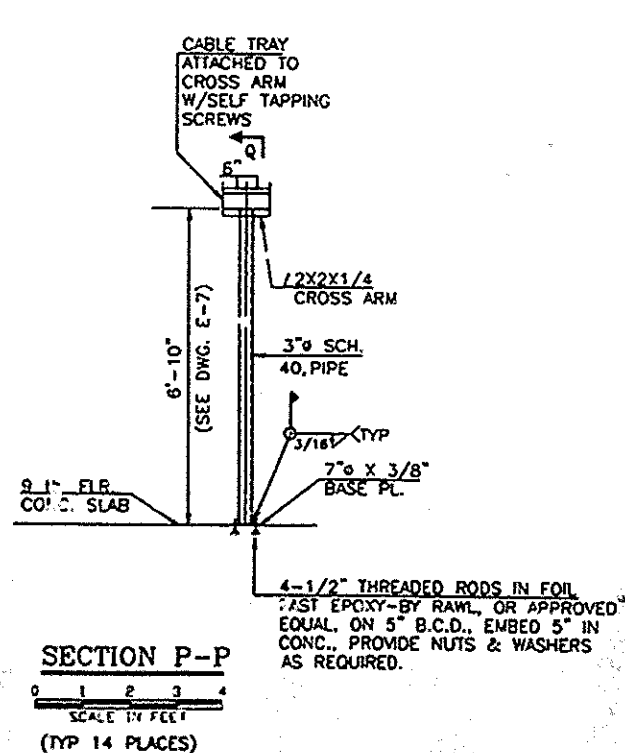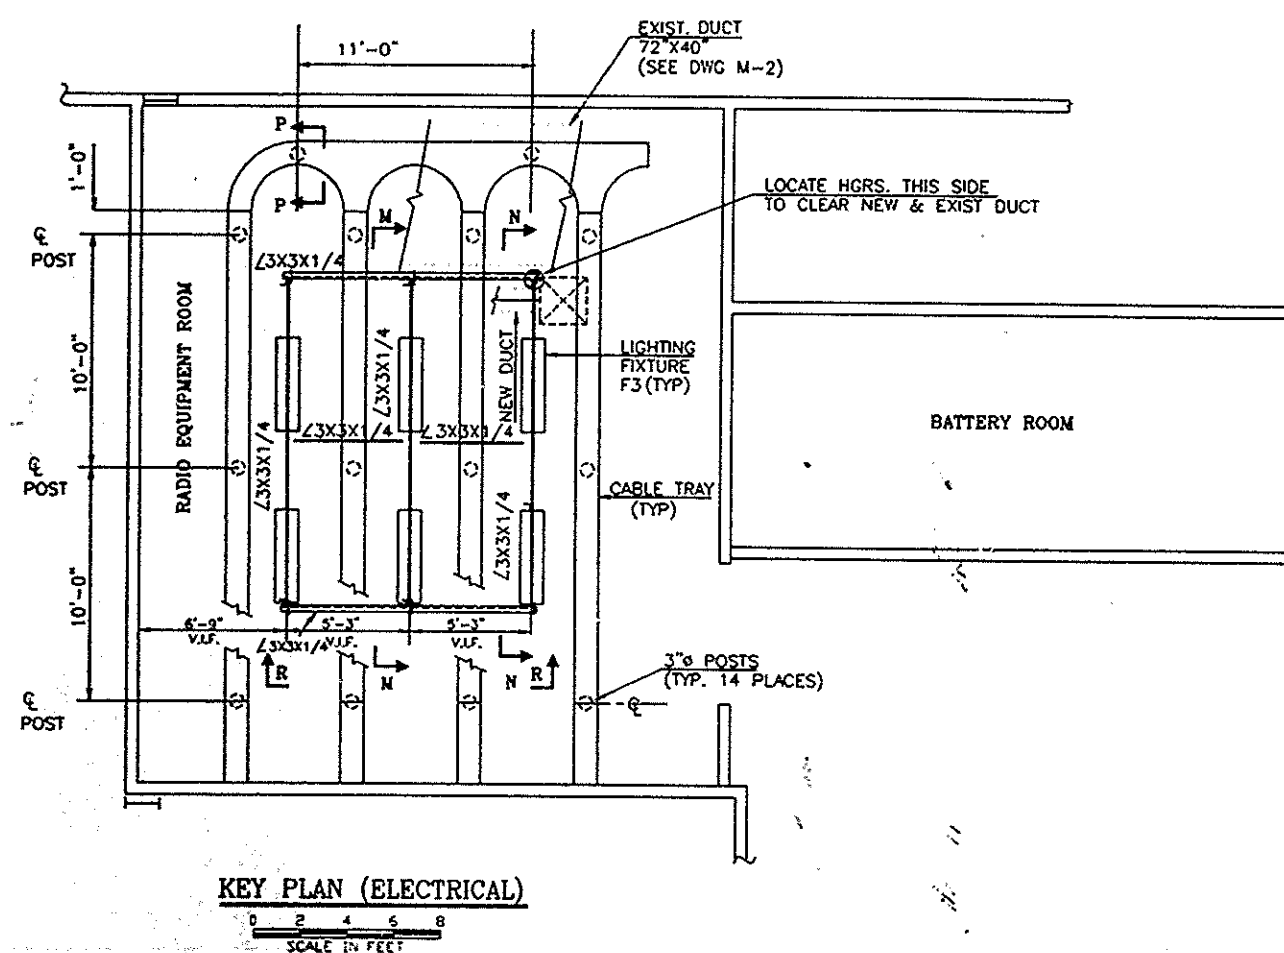

**GENERAL NOTES:**

- HANGERS, BRACINGS & POSTS SHOWN ARE FOR SEISMIC SUPPORT AT INDICATED LOCATIONS.
- FOR LOCATIONS OF SEISMIC BRACING ON MECHANICAL EQUIPMENT & DUCTWORK, SEE DWG. S-803.
- ALL STRUCTURAL STEEL & CONNECTIONS SHOWN IN THIS DWG. SHALL CONFORM TO STEEL NOTES AS STATED ON DWG. S-801.
- FOR ALL OTHER STEEL NOTES, SEE DWG. S-801.
- DO NOT CUT REBARS WHILE DRILLING CONCRETE.